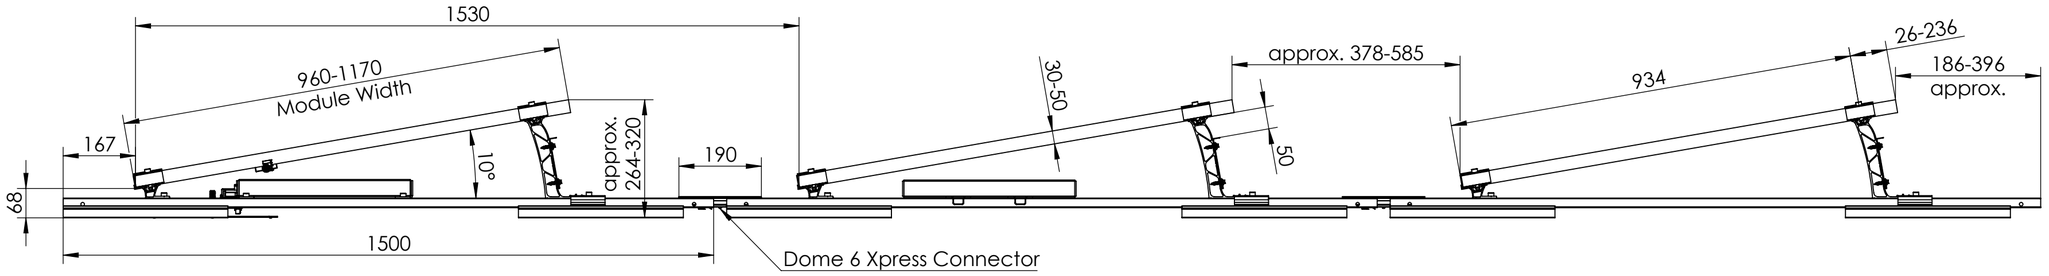


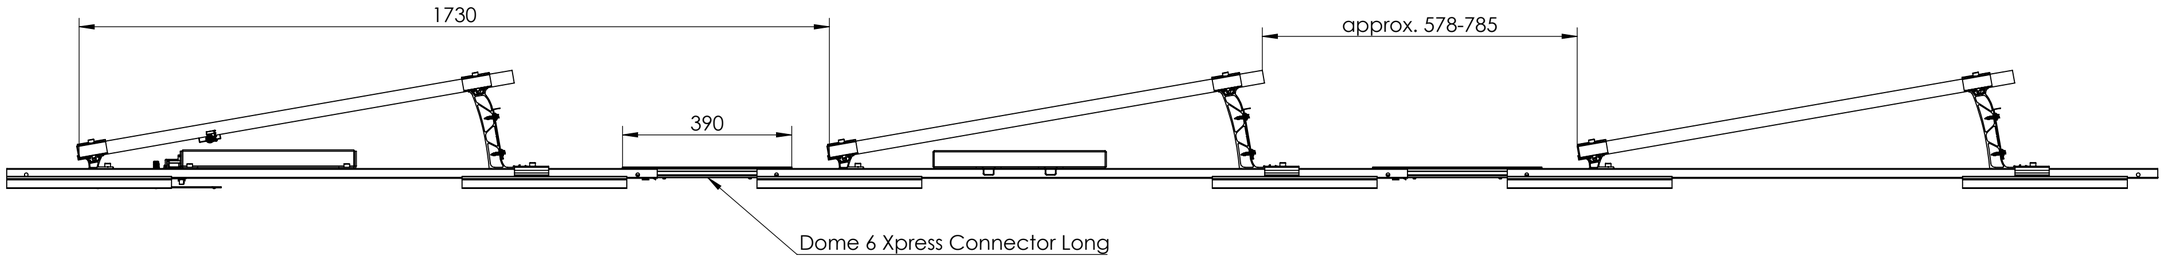


Isometric
1 : 20

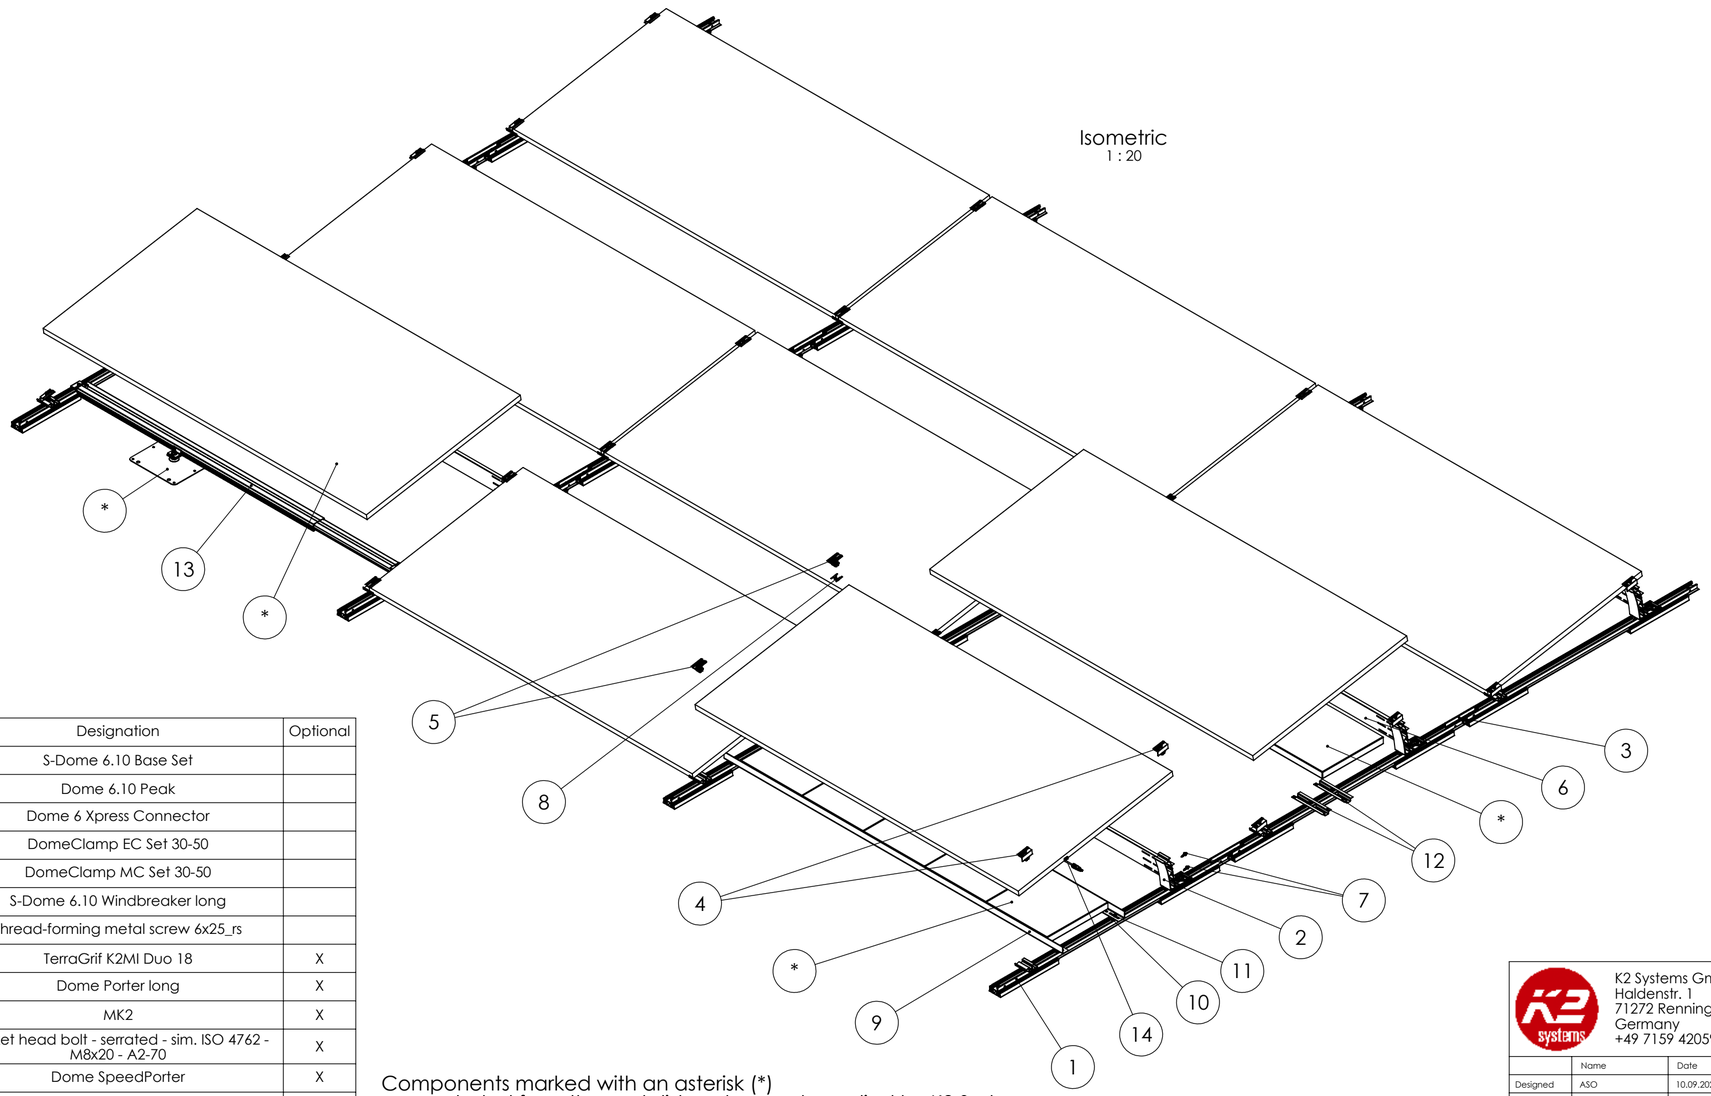


1 : 50

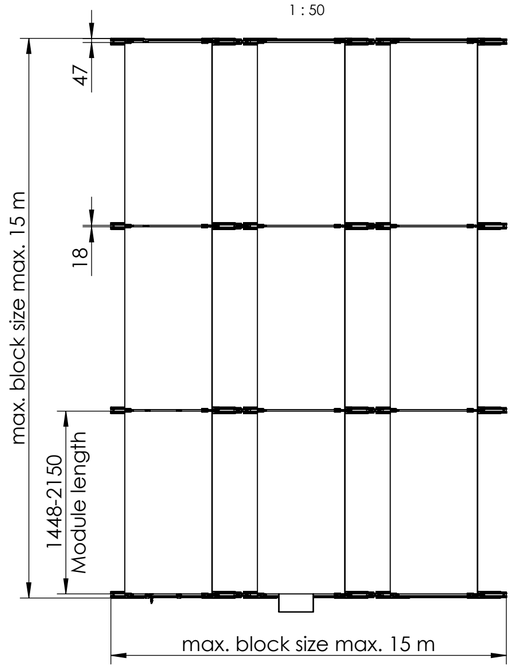


| Pos.No. | Designation | Optional |
|---|---|---|
| 1 | S-Dome 6.10 Base Set | |
| 2 | Dome 6.10 Peak | |
| 3 | Dome 6 Xpress Connector | |
| 4 | DomeClamp EC Set 30-50 | |
| 5 | DomeClamp MC Set 30-50 | |
| 6 | S-Dome 6.10 Windbreaker long | |
| 7 | Thread-forming metal screw 6x25_rs | |
| 8 | TerraGrif K2MI Duo 18 | X |
| 9 | Dome Porter long | X |
| 10 | MK2 | X |
| 11 | Socket head bolt - serrated - sim. ISO 4762 - M8x20 - A2-70 | X |
| 12 | Dome SpeedPorter | X |
| 13 | Dome FixPro L | X |
| 14 | Alpha PV-Clip | X |

Components marked with an asterisk (*)
are excluded from the parts list and are not supplied by K2 Systems.
For further information, please refer to the assembly instructions.

K2 Systems GmbH
Haldenstr. 1
71272 Renningen
Germany
+49 7159 42059-0

Designation:
# System Data Sheet S-Dome 6.10 Xpress

| | Name | Date | Material: | | |
|---|---|---|---|---|---|
| Designed | ASO | 10.09.2026 | | | |
| Approved | AKH | 10.09.2026 | Surface: - | | |
| Last change | | | Weight: - | Scale: 1:10 | |

Number: E-00006715
Revision: 00
A2
All dimensions in mm
Sheet 1 of 1

This drawing is the sole property of K2 Systems GmbH. It is protected by copyright and may only be copied, reproduced or distributed to a third party with explicit permission!