

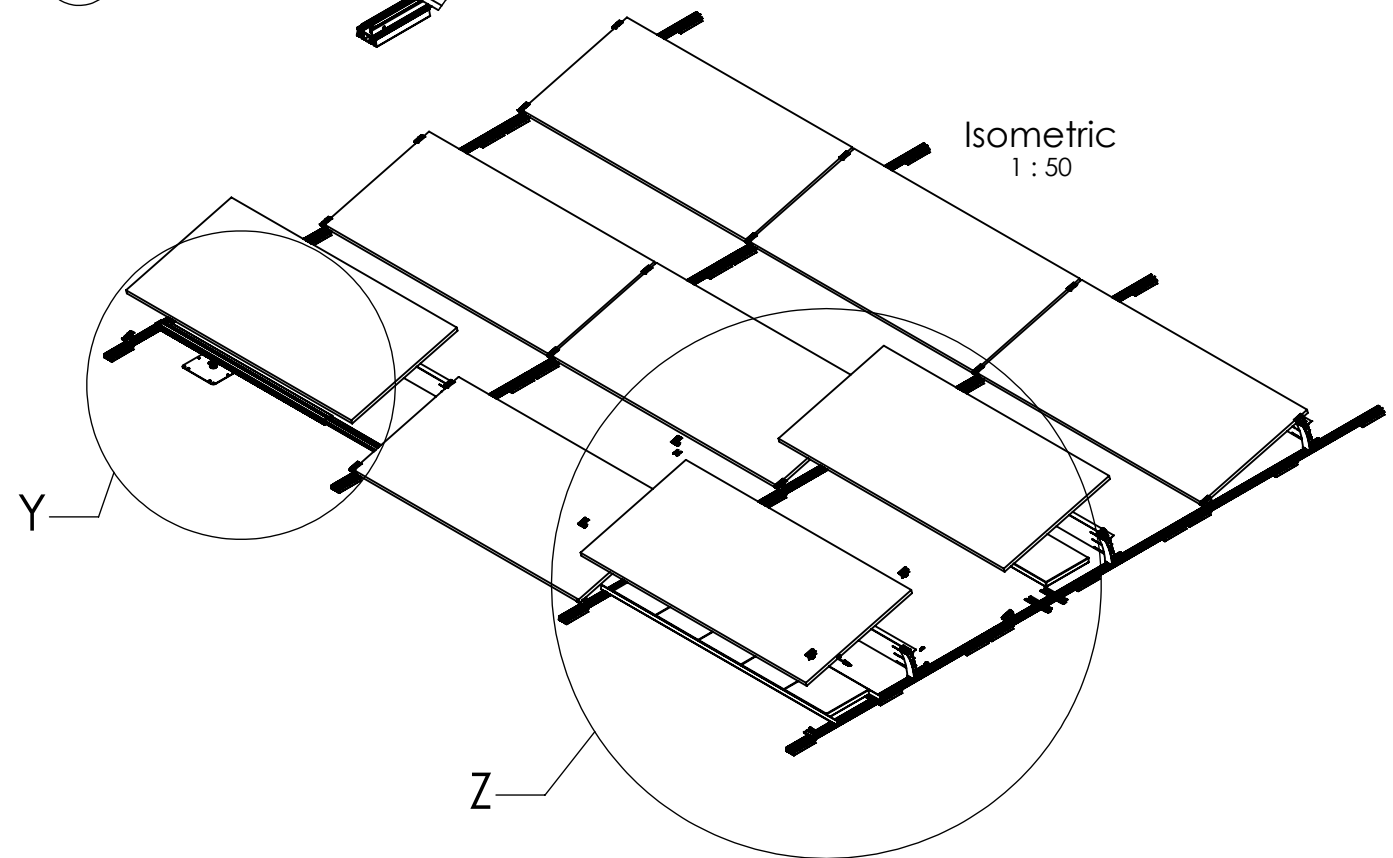
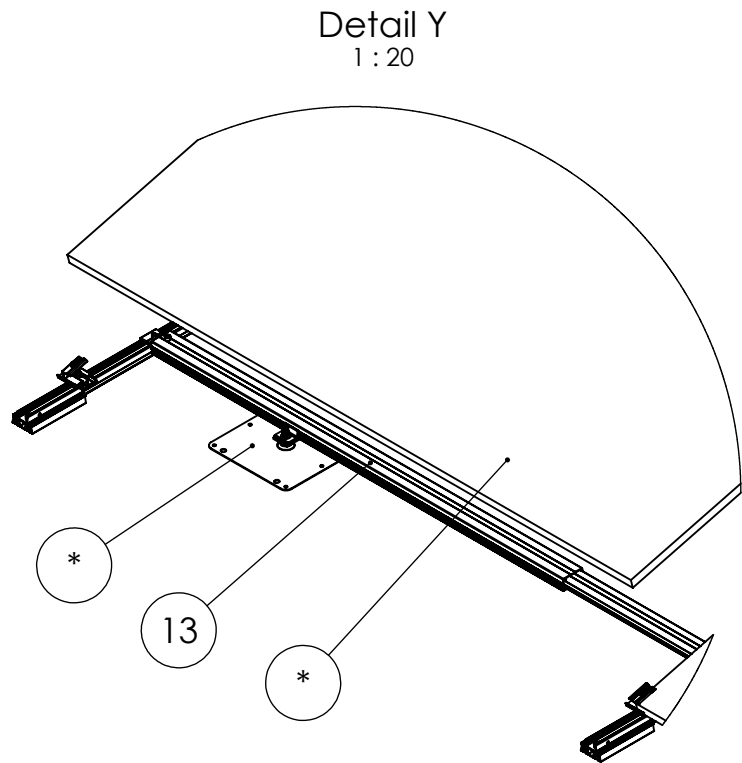
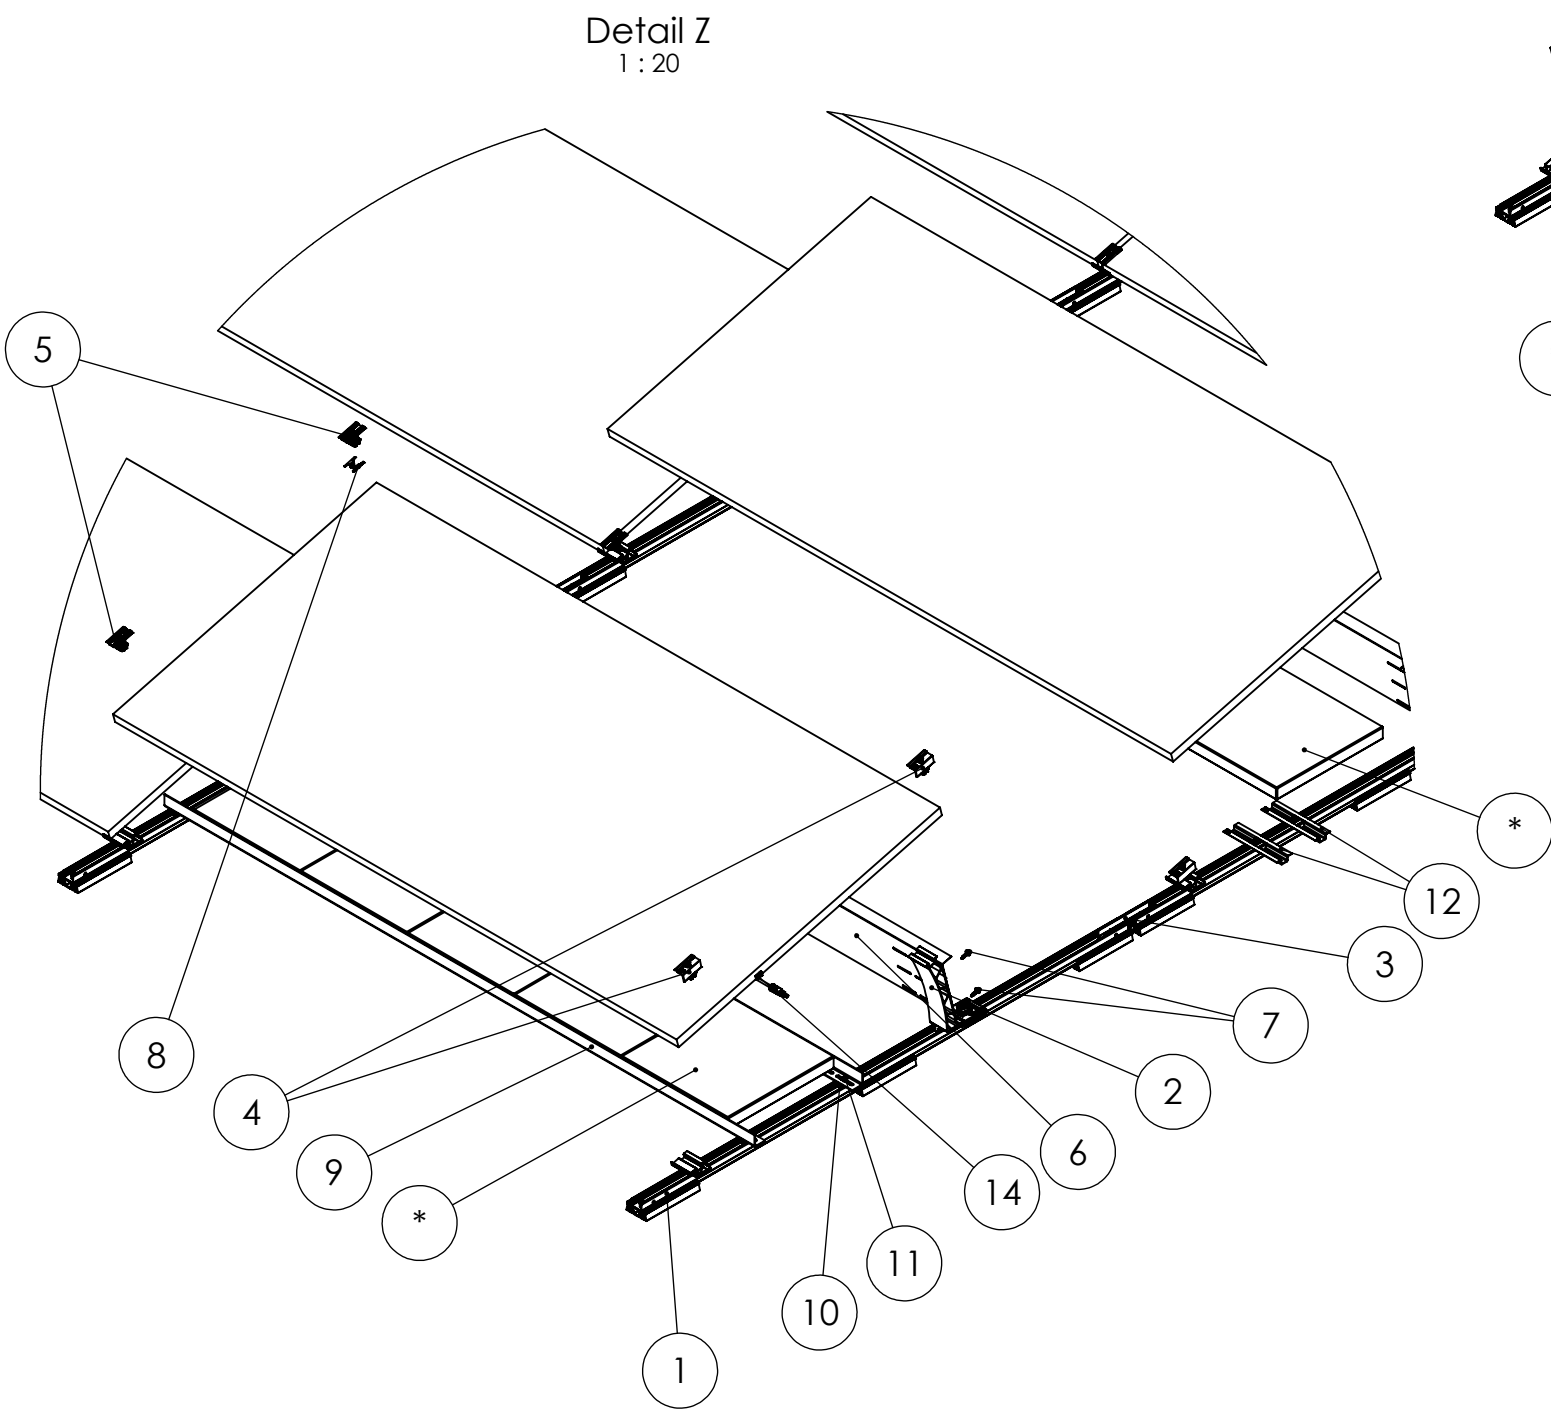


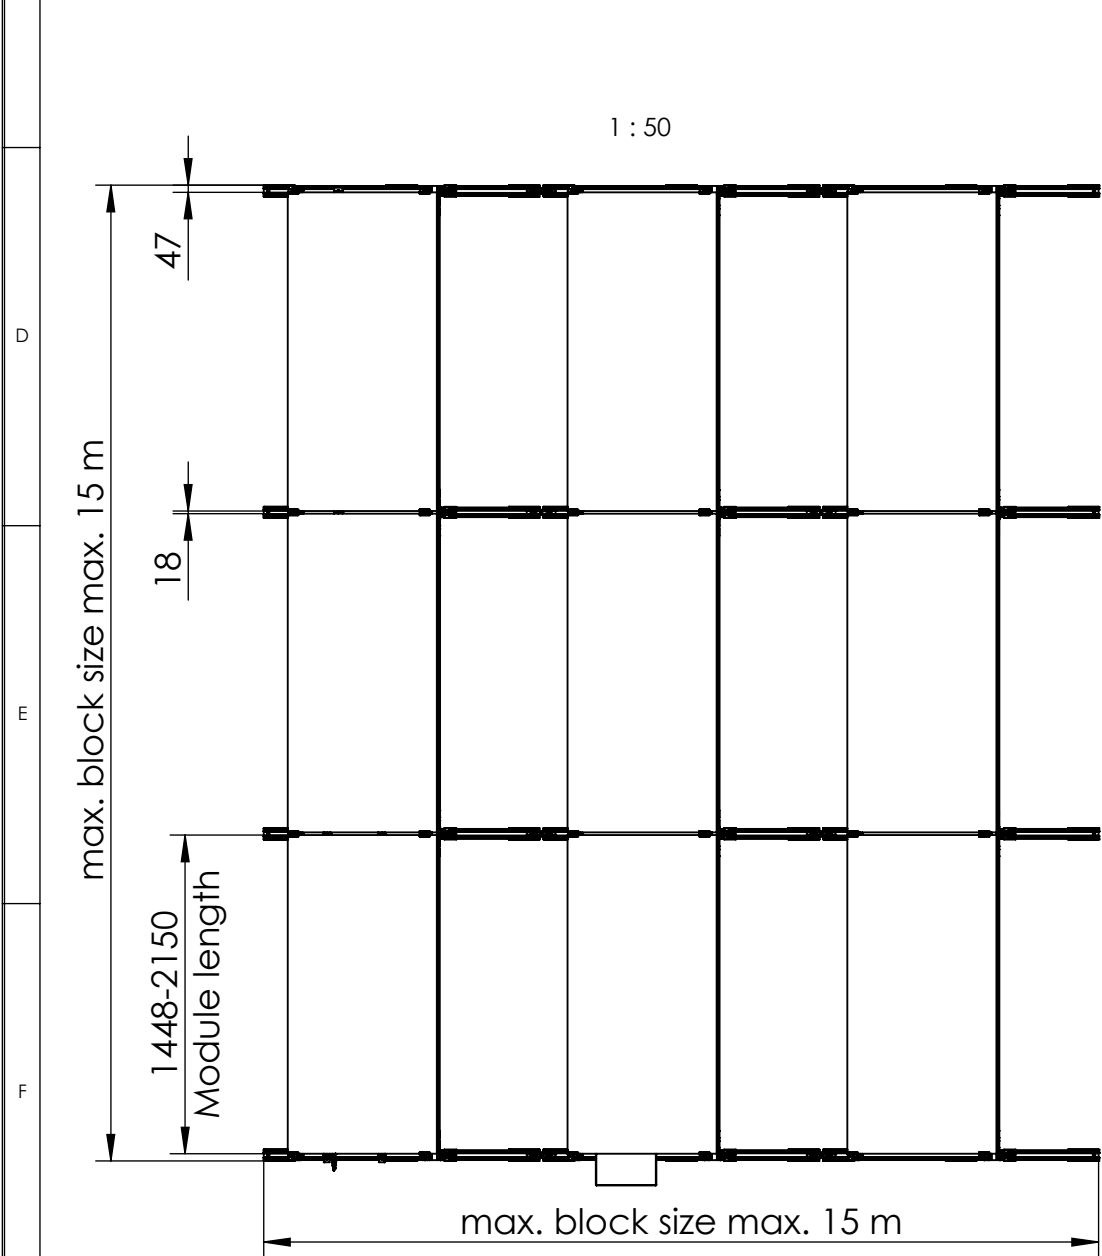

Pos.No.	Designation	Optional
1	S-Dome 6.15 Base Set	
2	Dome 6.15 Peak	
3	Dome 6 Xpress Connector	
4	DomeClamp EC Set 30-50	
5	DomeClamp MC Set 30-50	
6	S-Dome 6.15 Windbreaker long	
7	Thread-forming metal screw 6x25_rs	
8	TerraGrif K2MI Duo 18	X
9	Dome Porter long	X
10	MK2	X
11	Socket head bolt - serrated - sim. ISO 4762 - M8x20 - A2-70	X
12	Dome SpeedPorter	X
13	Dome FixPro L	X
14	Alpha PV-Clip	X

Components marked with an asterisk (*) are excluded from the parts list and are not supplied by K2 Systems. For further information, please refer to the assembly instructions.

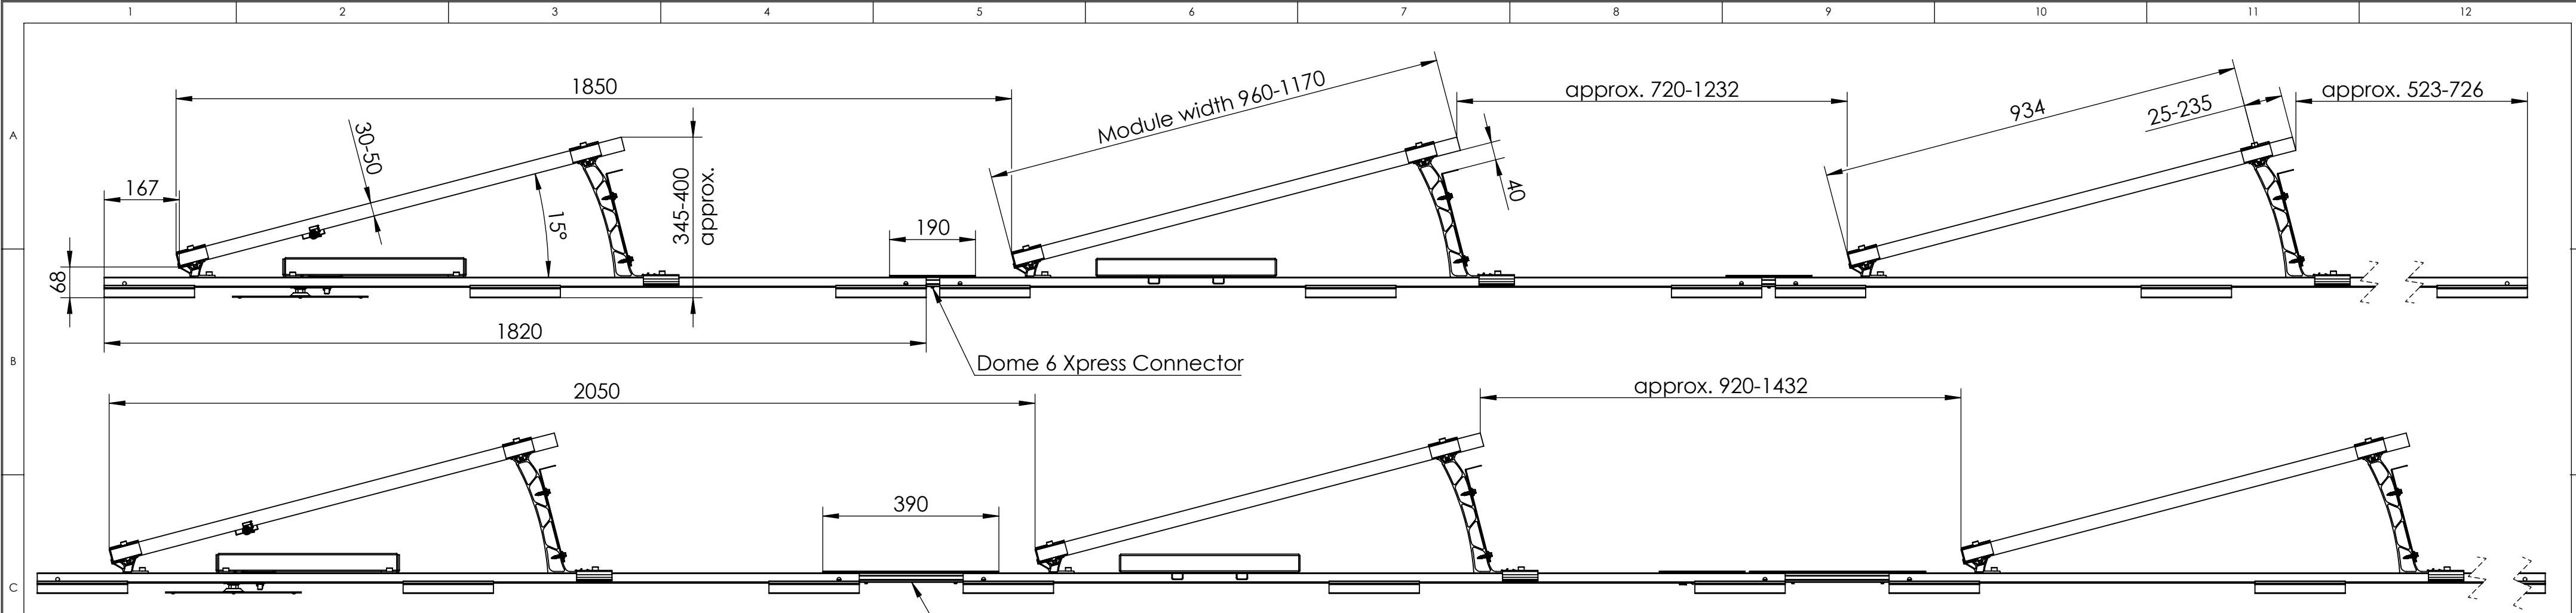

K2 Systems GmbH
Haldenstr. 1
71272 Renningen
Germany
+49 7159 42059-0


Designed	ASO	Date	08.09.2026
Approved	AKH	24.09.2026	Surface: -
Last change	FGR	21.09.2026	Weight: -
Scale: 1:10			

This drawing is the sole property of K2 Systems GmbH. It is protected by copyright and may only be copied, reproduced or distributed to a third party with explicit permission!

Designation:
**System Data Sheet
S-Dome 6.15 Xpress**

Number:
E-00006915

Revision:
01

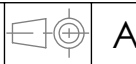**A2**
All dimensions in mm
Sheet 1 of 1